BULLETIN NO. 52

TO THE

PLANS AND SPECIFICATIONS

FOR

JEFFERSON LAB

TECHNICAL ENGINEERING & DEVELOPMENT FACILITY (TEDF Two)

Newport News, Virginia

EwingCole
Architects.Engineers.Interior Designers.Planners
Federal Reserve Bank Building
100 N. 6th Street
Independence Mall West
Philadelphia, Pennsylvania 19106
215-923-2020

Bulletin No.52
Project No. 20080400
June 09, 2011

The following changes shall become part of the Contract and shall supersede anything called for previously in the Specifications or shown on the Contract Drawings with which they may be at variance. This Addendum shall be a part of and attached to the Specifications.

I. NEW SKETCH

Sketch No. CP-S23

1. Girt added between column lines 21 and 22 along column line N at top of steel elevation 30'-6". Channel door jambs indicated in plan.

END OF BULLETIN NO. 52

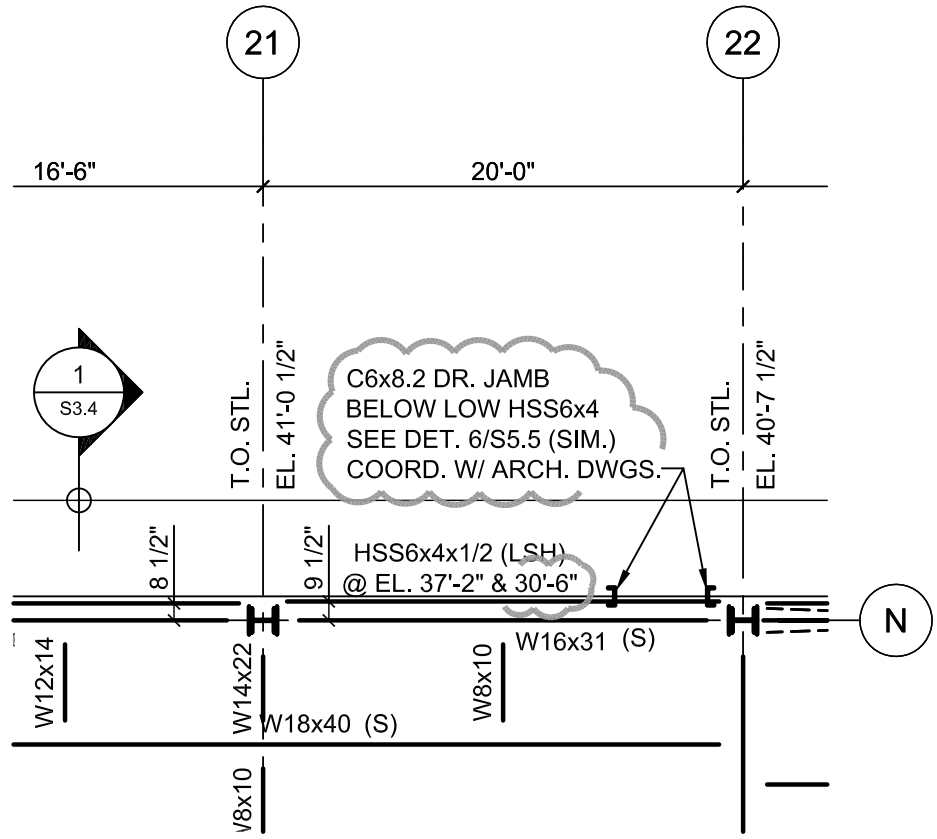

1 TLR PARTIAL MAIN ROOF PLAN - SEGMENT B

1/8" = 1'-0"

C:\20080400\STRU\Sheet Files\TLRS217B-C_Sheet.dwg, 6/9/2011 4:44:59 PM, Crawford, Bryan

EWING COLE

PROJECT: TECHNICAL ENGINEERING & DEVELOPMENT FACILITY	PROJECT NO. 20080400	DWG. DATE 6/9/11
DRAWING TITLE: TLR EAST ELEVATION GIRT	REF. DWG. S2.1.7.B	REV. DATE
	SCALE AS NOTED	DRAWING NO. CP-S23
	DWN. BY BEC	

Copyright © 2009 by **EWINGCOLE**