DWG. NO.	SH.	REV.
S0535D01	1	–

REVISIONS

REV.	REMARKS	DRAWN	DATE	APPROVED

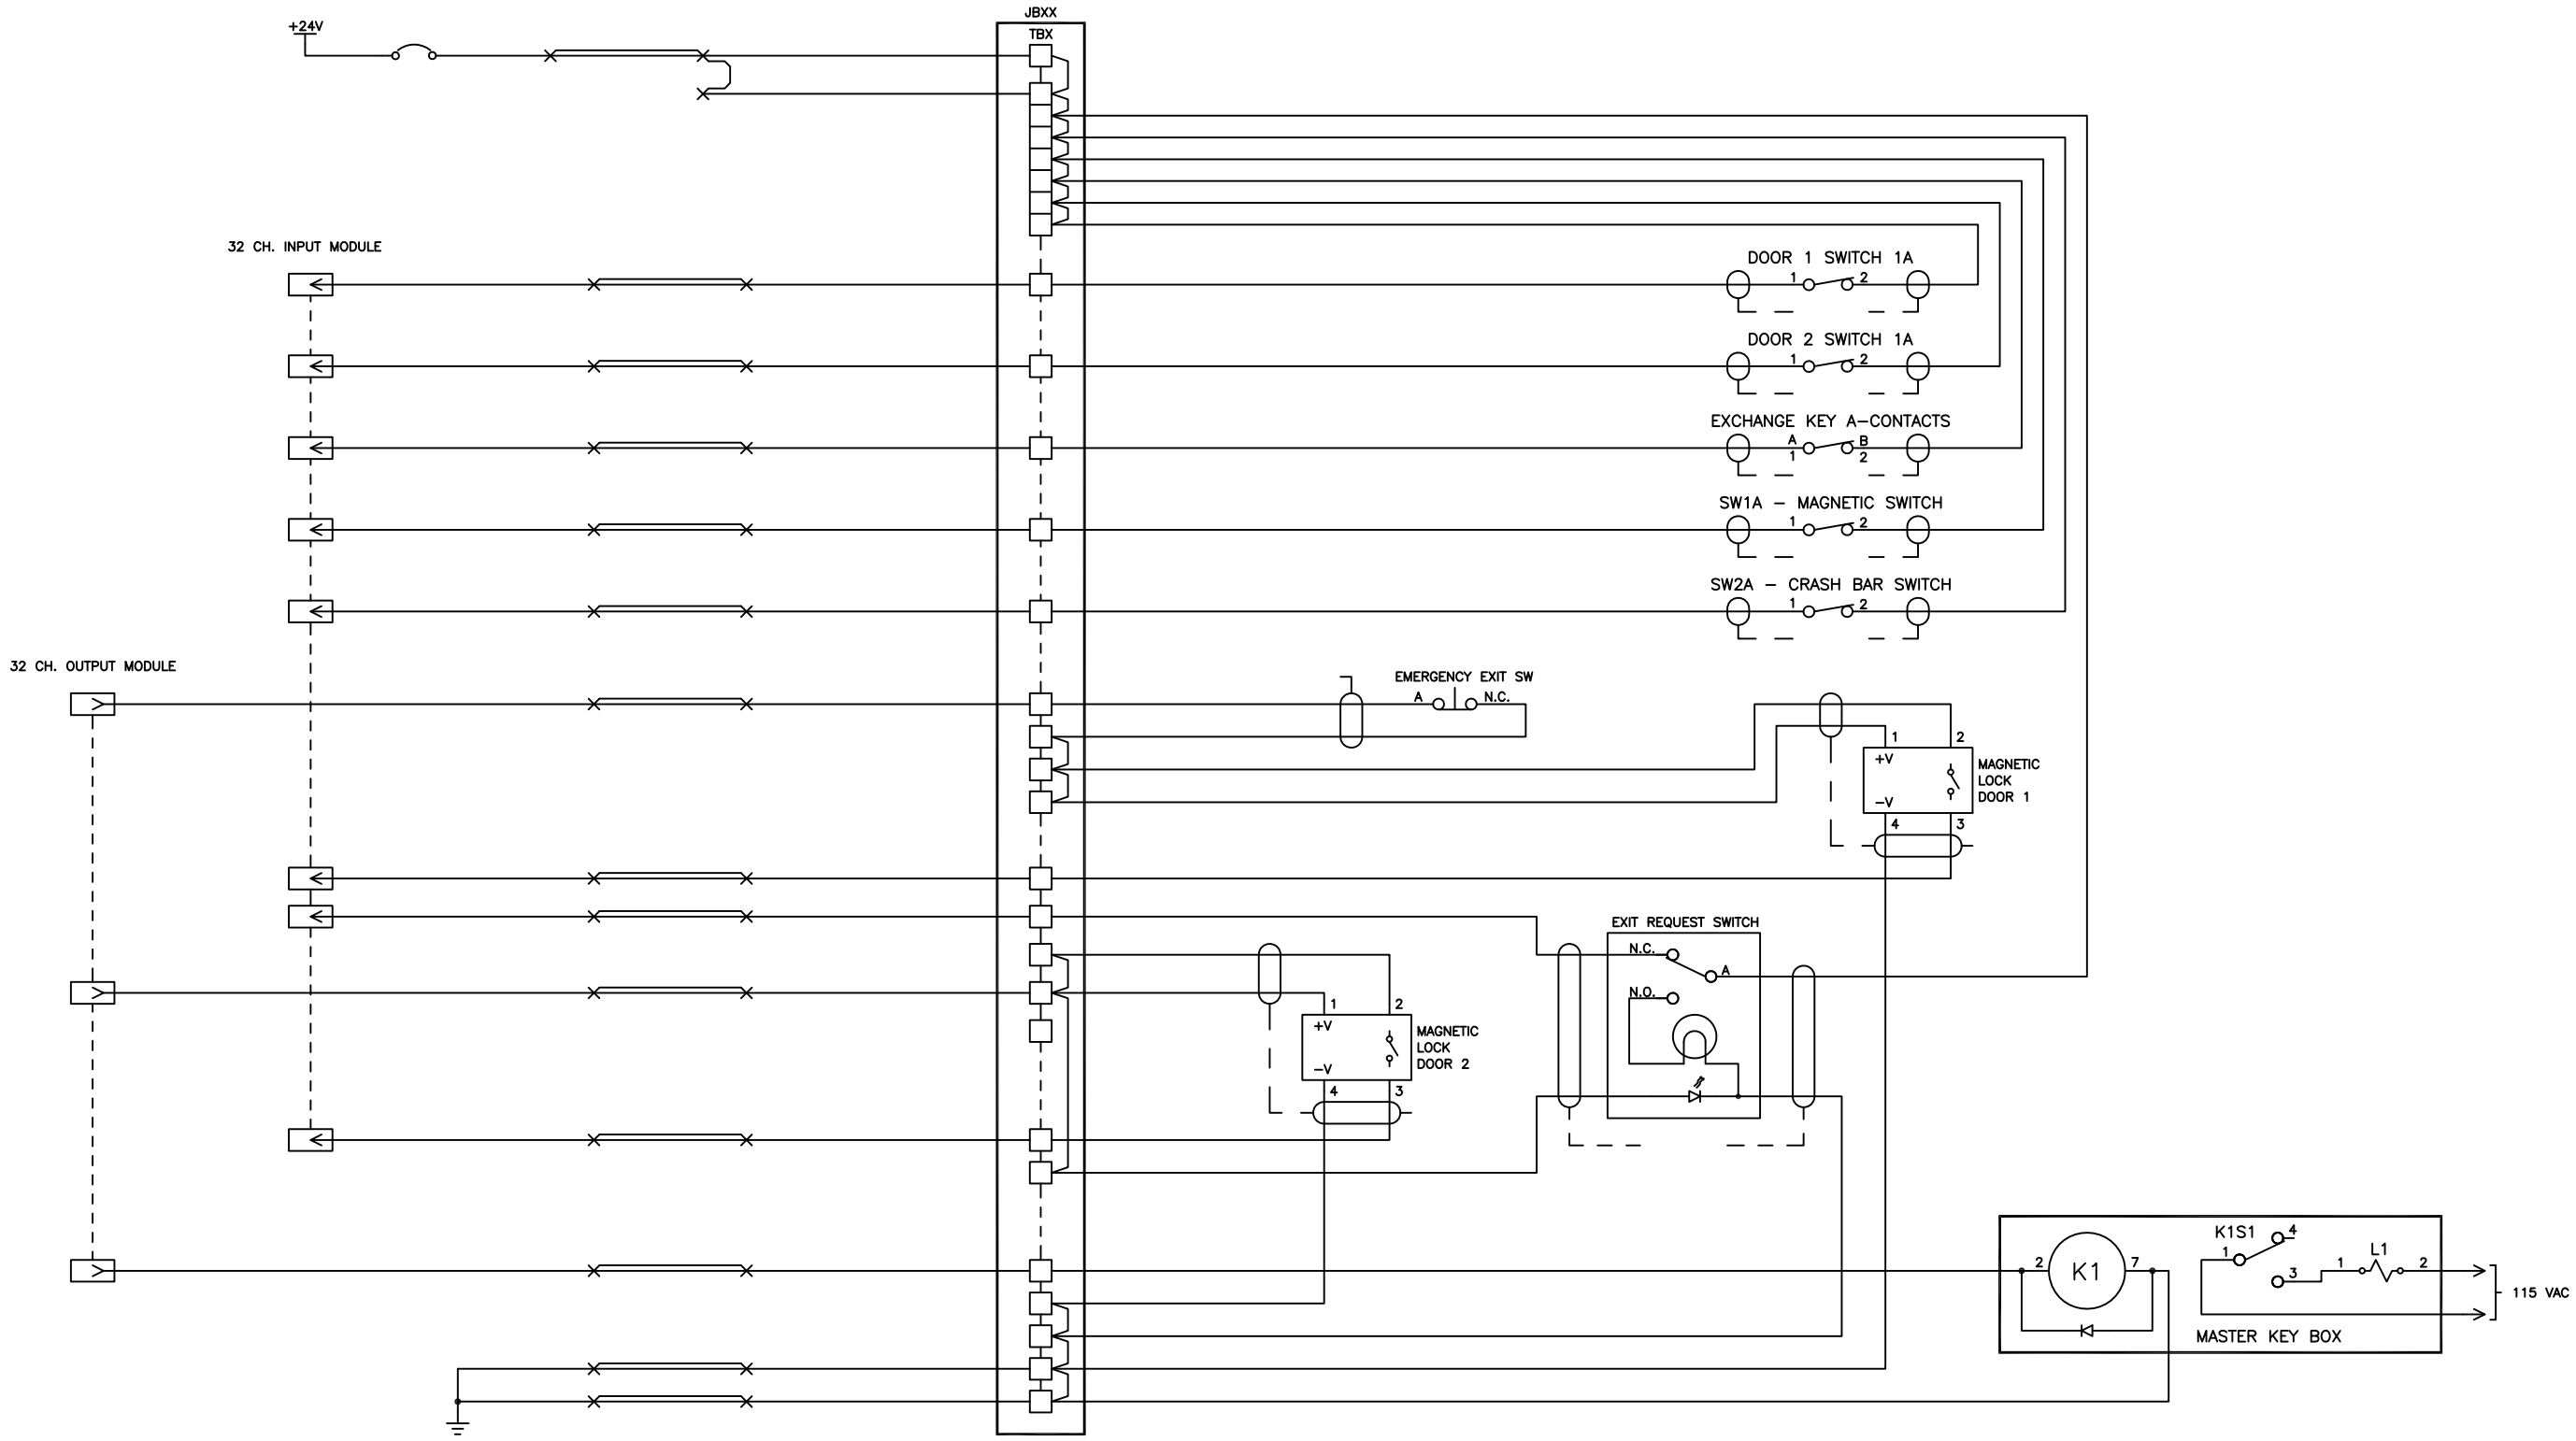

NOTES:

1. ALL SWITCHES ARE SHOWN WITH SYSTEM OPERATIONAL
2. FOR LOCATION OF EQUIPMENT SEE THE FOLLOWING DRAWINGS:
   A) SOUTH LINAC ACCESS ROOM NORTH AND EAST WALL DETAILS – JEFFERSON LAB DWG. NO. S0094D01.
   B) SOUTH LINAC ACCESS ROOM SOUTH AND WEST WALL DETAILS – JEFFERSON LAB DWG. NO. S0095D01.

DRAWN: D. WILLIAMS	DATE: 03/19/08
CHECKED	DATE
APPR/ORIGINATOR	DATE
APPROVED	
ENGINEER: H. ROBERTSON	

Thomas Jefferson National Accelerator Facility
NEWPORT NEWS, VIRGINIA
UNITED STATES DEPARTMENT OF ENERGY

TITLE: PERSONNEL SAFETY SYSTEM
TAGGER AREA
ACCESS ROOM/TRUCK RAMP
INTERLOCK WIRING DIAGRAM

SIZE	CAD I.D. NO.	DRAWING NO.	REV.
D	\\JLABGRP\EECAD\... S0535W1.DWG	S0535D01	–
SCALE N/A	SHOWN ON N/A	SHEET 1 OF 4	