TEDF Project
Site Plan

Site Plan

INJECTOR BLDG.
95'
ACID NEUTRALIZATION BUILDING
GUARD HOUSE
Ratley Rd
BLDG. 58 TEST LAB
NEW ADDITION
EEL
NEW TED BUILDING
CEBAF CENTER
500'
EXISTING TREE LINE
NEW FIRE LANE
NEW SURA ROAD EXTENSION
EXISTING TREE LINE
250'
NEW VISITOR PARKING
SITE PLAN
AS NOTED
Lawrence Dr
EXISTING WETLANDS
N
0'
Technology and Engineering Development Facility (TEDF)
Project No. 20080400
Jefferson Lab
EwingCole
Jefferson Ave

TED Building Renderings

Aerial Views

Renderings

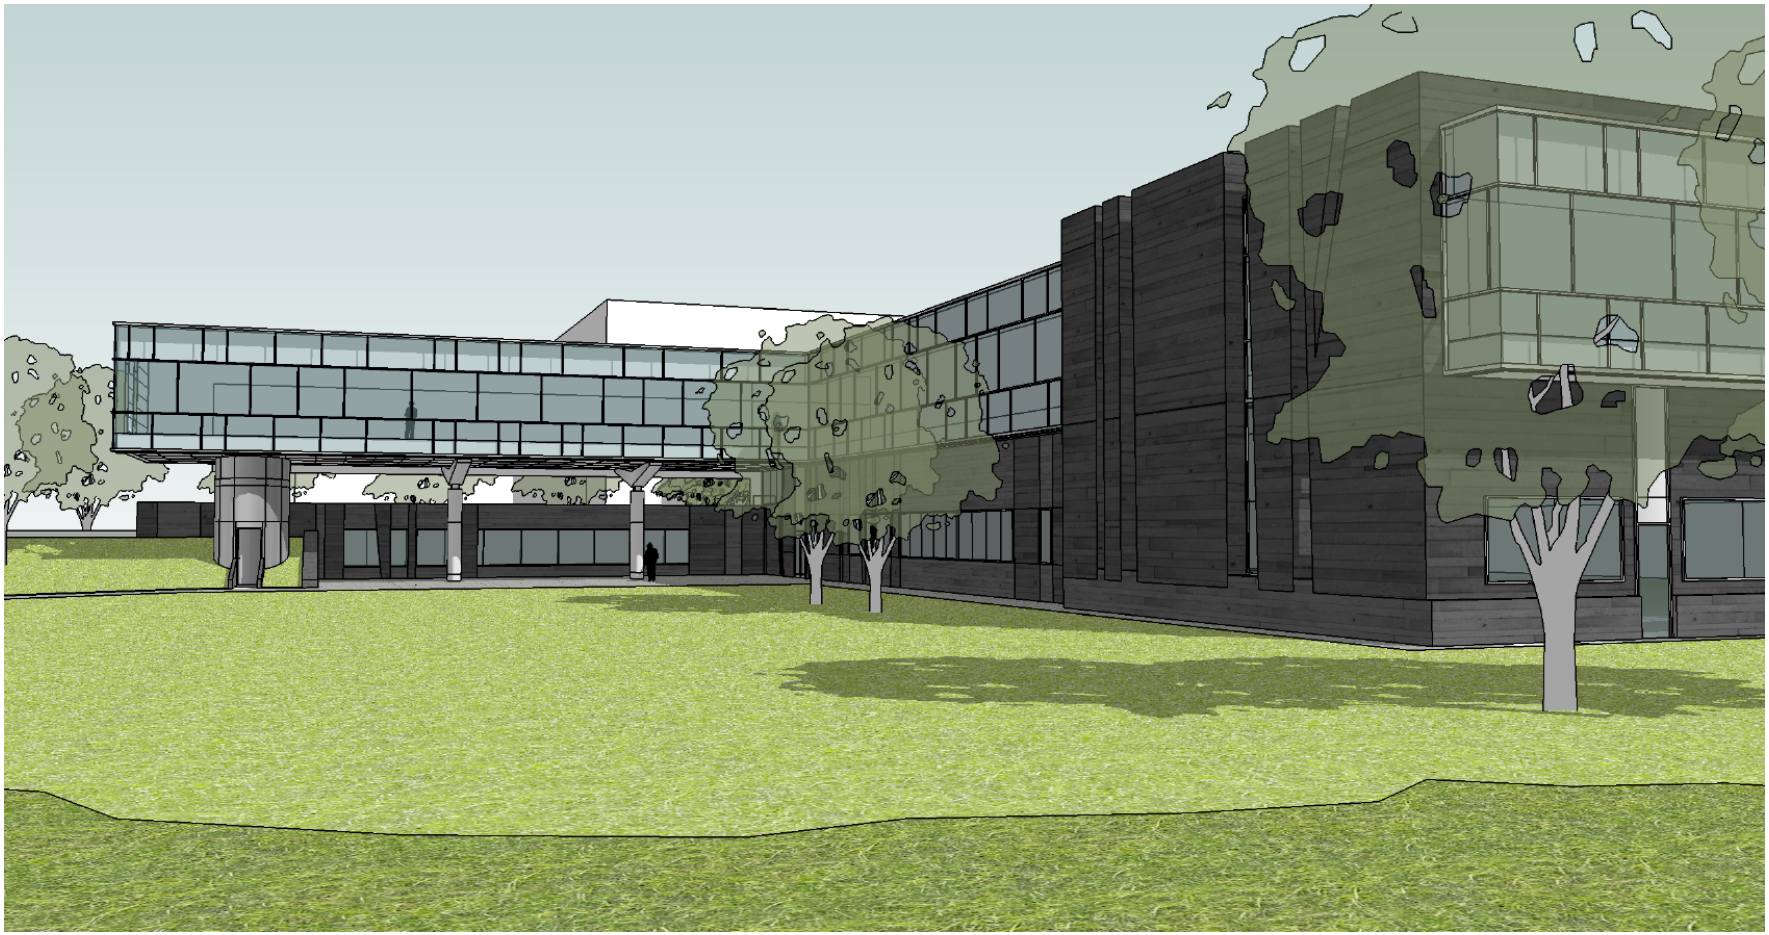

Renderings

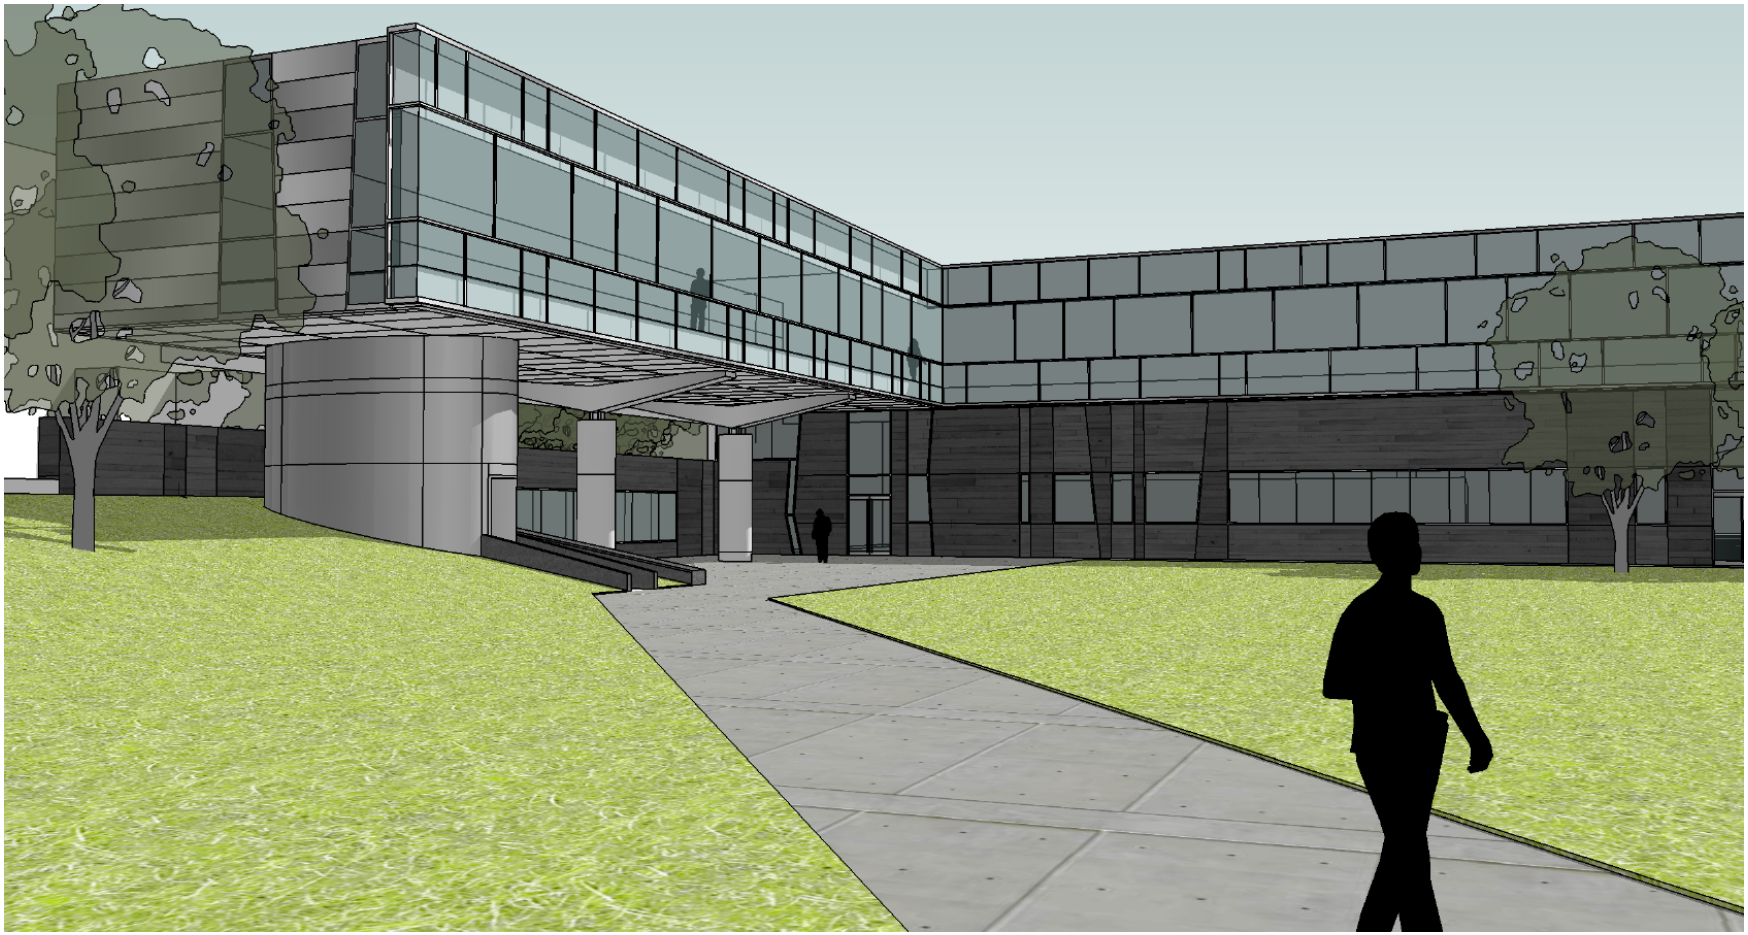

Renderings - Elevations

NORTH

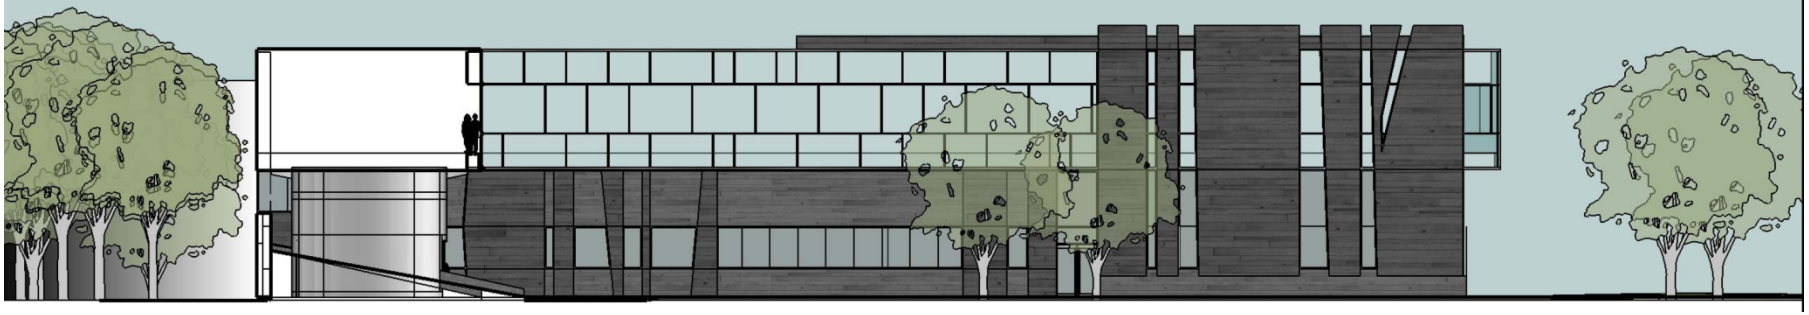
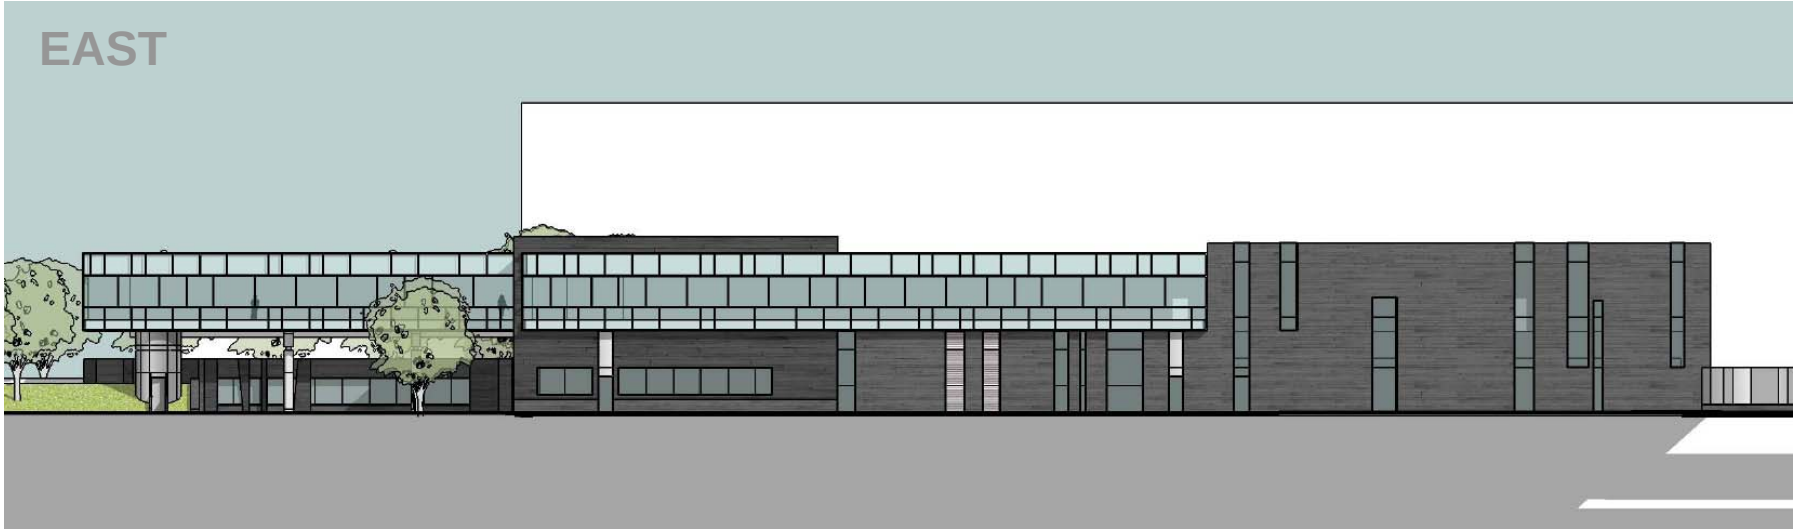
EAST