MC02B03–18

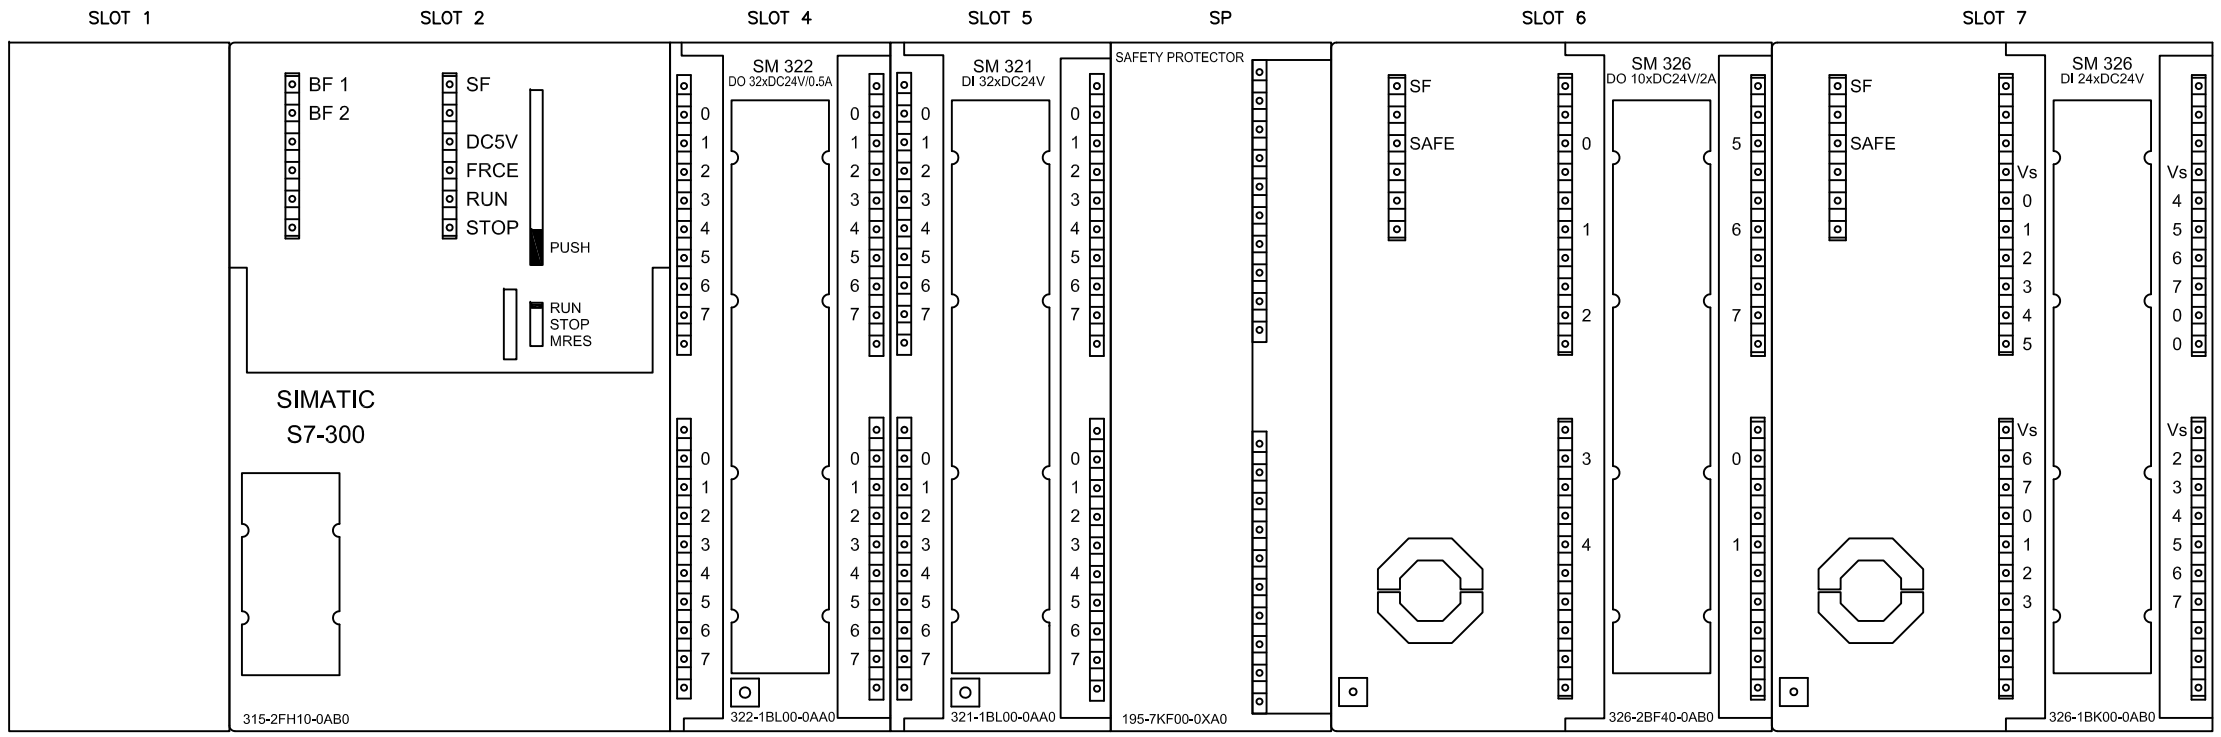

	32 CH OUTPUT MODULE	32 CH INPUT MODULE	10 CH SAFETY OUTPUT MODULE	24 CH SAFETY INPUT MODULE
A0	D1 LOCK STATUS LIGHT FOR TAGGER AREA	DOOR 1 CONTROL SW FOR TAGGER AREA	BEAM PERMIT ST MODE TO N. LINAC	BEAM PERMIT KEY SW FOR TAGGER AREA
A1	D2 LOCK STATUS LIGHT FOR TAGGER AREA	DOOR 2 CONTROL SW FOR TAGGER AREA	POWER PERMIT MODE TO N. LINAC	POWER PERMIT KEY SW FOR TAGGER AREA
A2	EXIT REQUEST LIGHT FOR TAGGER AREA	EXCHANGE KEY CONTROL SW FOR TAGGER AREA	CONTROLLED ACCESS MODE TO N. LINAC	CONTROLLED ACCESS KEY SW FOR TAGGER AREA
A3	D1 LOCK STATUS LIGHT FOR HALL D	DOOR 1 CONTROL SW FOR HALL D	SWEEP MODE TO N. LINAC	SWEEP KEY SW FOR TAGGER AREA
A4	D2 LOCK STATUS LIGHT FOR HALL D	DOOR 2 CONTROL SW FOR HALL D	RESTRICTED ACCESS MODE TO N. LINAC	RESTRICTED ACCESS KEY SW FOR TAGGER AREA
A5	EXIT REQUEST LIGHT FOR HALL D	EXCHANGE KEY CONTROL SW FOR HALL D	SWEEP COMPLETE TO N. LINAC	TOP STOP MCC SAFETY CONSOLE
A6	REINTEGRATION STATUS LAMP		NO BEAM TO N. LINAC	BEAM PERMIT KEY SW FOR HALL D
A7			RESERVED TO N. LINAC	POWER PERMIT KEY SW FOR HALL D
B0				CONTROLLED ACCESS KEY SW FOR HALL D
B1				SWEEP KEY SW FOR HALL D
B2				RESTRICTED ACCESS KEY SW FOR HALL D
B3				REINTEGRATION SWITCH
B4				
B5				
B6				
B7				
C0				BEAM PERMIT ST. MODE FROM N. LINAC
C1				BEAM PERMIT RECIRC. MODE FROM N. LINAC
C2				POWER PERMIT MODE FROM N. LINAC
C3				CONTROLLED ACCESS MODE FROM N. LINAC
C4				SWEEP MODE FROM N. LINAC
C5				RESTRICTED ACCESS MODE FROM N. LINAC
C6				SWEEP COMPLETE FROM N. LINAC
C7				RESERVED FROM N. LINAC
D0				
D1				
D2				
D3				
D4				
D5				
D6				
D7				

PSS 12GeV UPGRADE I/O ALLOCATION – SYS A
MCC EQUIPMENT ROOM

SIZE	CAD I.D. NO.	DRAWING NO.	REV.
D	\\JLABGRP\EECAD\... S0538W1.DWG	S0538D01	–
SCALE NONE	SHOWN ON ——	SHEET 3 OF 3	