INJECTOR – HALL D INTERFACE

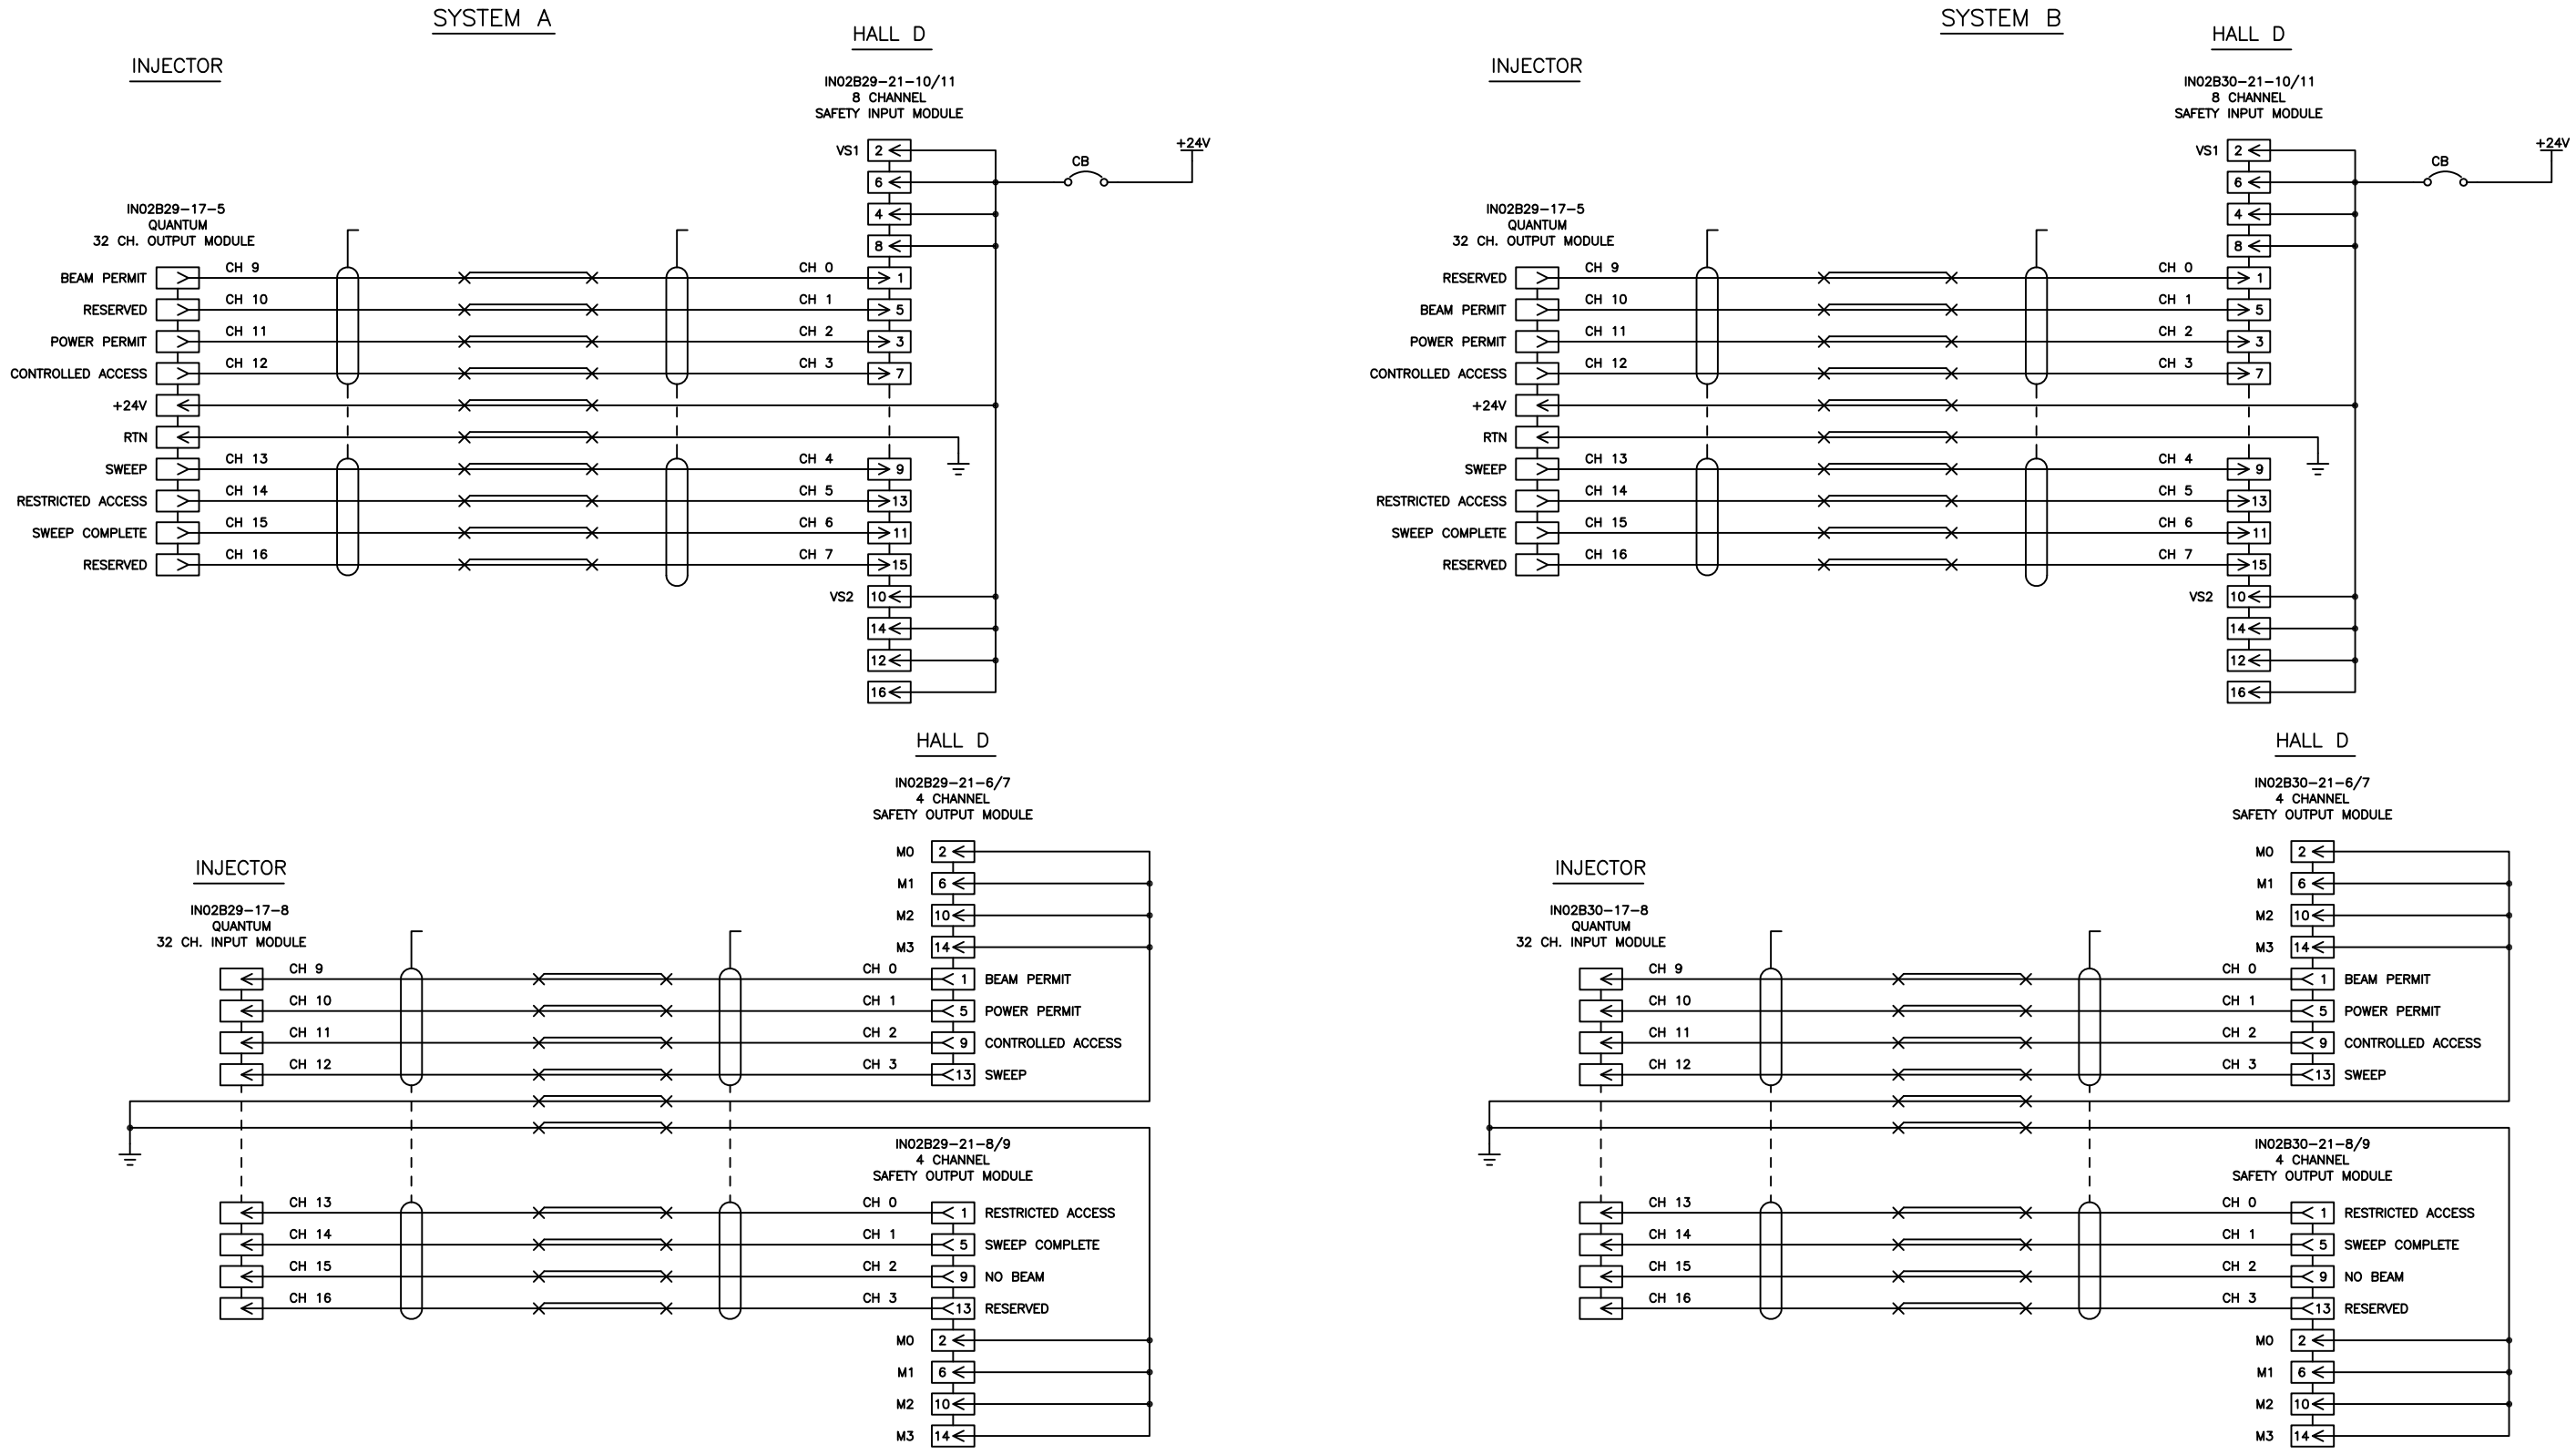

12GEV UPGRADE SEGMENT INTERFACE SYSTEM
WIRING DIAGRAM

SIZE	CAD I.D. NO.	DRAWING NO.	REV.
D	\\JLABGRP\JLECAD\–S0549W1.DWG	S0549D01	–
SCALE ——	SHOWN ON ——	SHEET 14 OF 15	